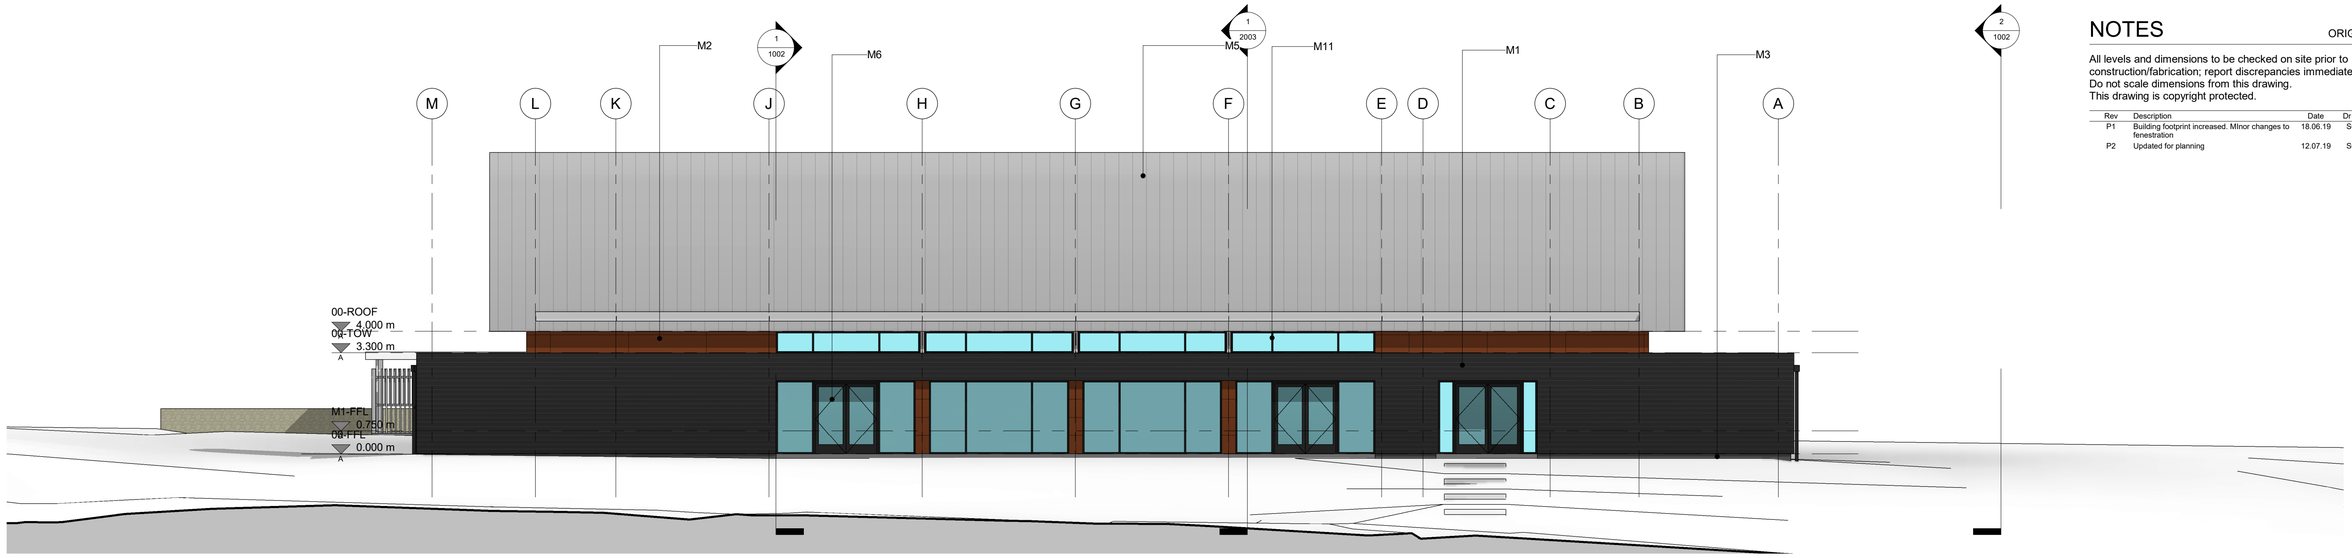

1. Elevation 1

1 : 100

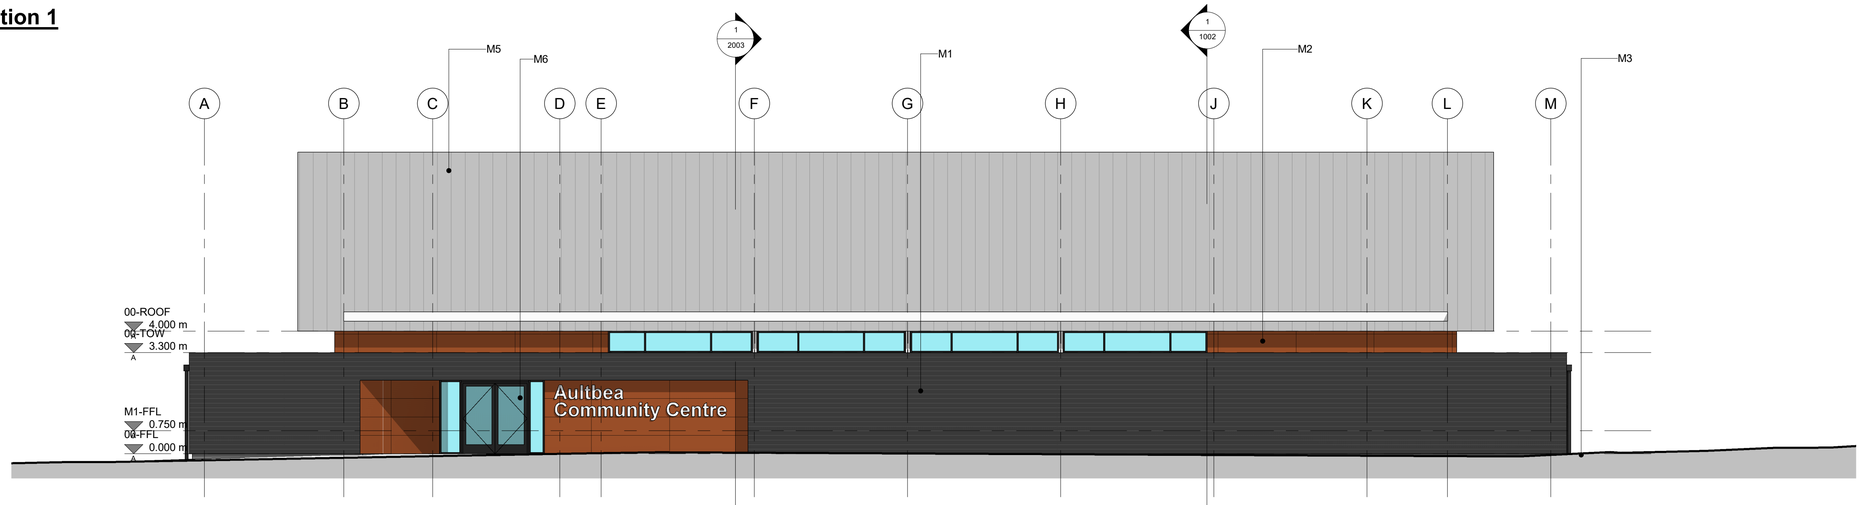

2. Elevation 2

1 : 100

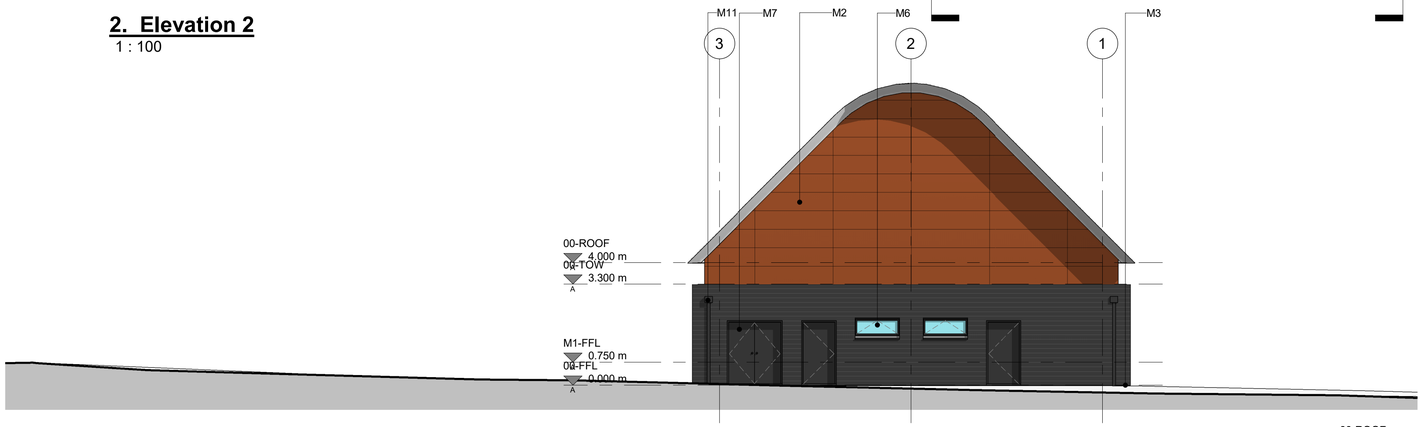

3. Elevation 3

1 : 100

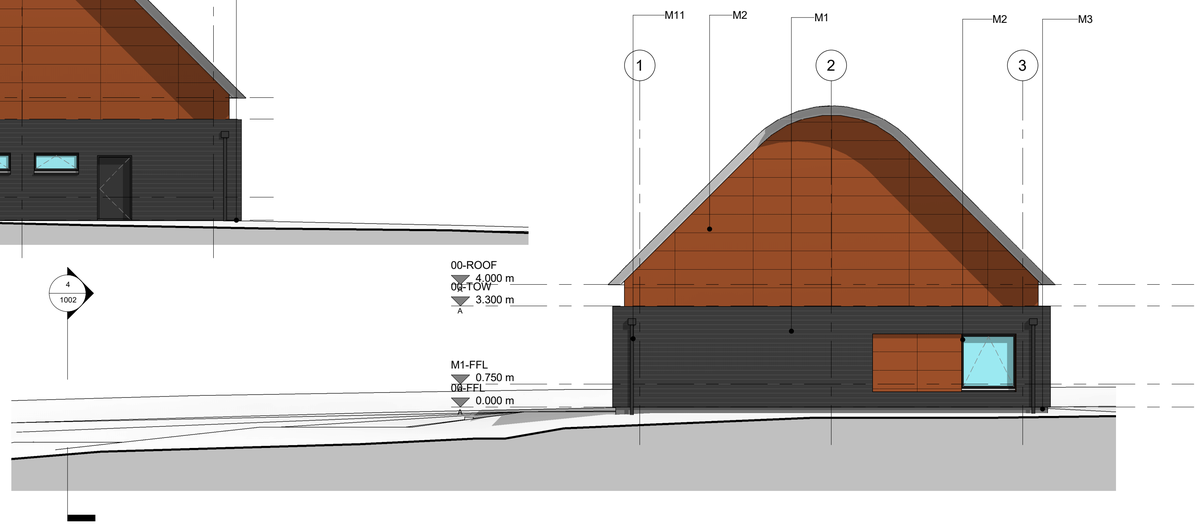

4. Elevation 4

1 : 100

NOTES

ORIGINAL A1

All levels and dimensions to be checked on site prior to construction/fabrication; report discrepancies immediately.
Do not scale dimensions from this drawing.
This drawing is copyright protected.

Rev	Description	Date	Dr by	App by
P1	Building footprint increased. MInor changes to fenestration	18.06.19	SG	RK
P2	Updated for planning	12.07.19	SG	RK

External Material Notes

Ref	Material
M1	Built up sinusoidal profile metal cladding system - Colorcoat finish - Black
M2	Rainscreen cladding - Trespa or equal - Colour TBC
M3	Render basecourse - dark grey
M5	Zinc standing seam roofing
M6	External doors to match glazing
M7	Metal external doorsets, colour to match cladding
M11	Aluminium rainwater pipe with external hopper. Anthracite to match cladding

0 2 4 6m

Scale 1:100

SCALE		DATE	DRAWN	CHECKED
1 : 100	@A1	12/06/19	SG	RK

CLIENT
ARC

PROJECT
Aultbea Community Centre

DRAWING
Elevations

Threesixty Architecture
MORAY HOUSE
16-18 BANK STREET
INVERNESS
IV1 1QY
t 01463 729929
www.360architecture.com

DRAWING No.
14102IA-360-CC-ZZ-DR-A-2002

REVISION
P2

SUITABILITY
INFORMATION

C:\Users\stuartgraham\Documents\14102IA-360-CC-XX-M3-A-0001_StuartGraham@360architecture.com.rvt